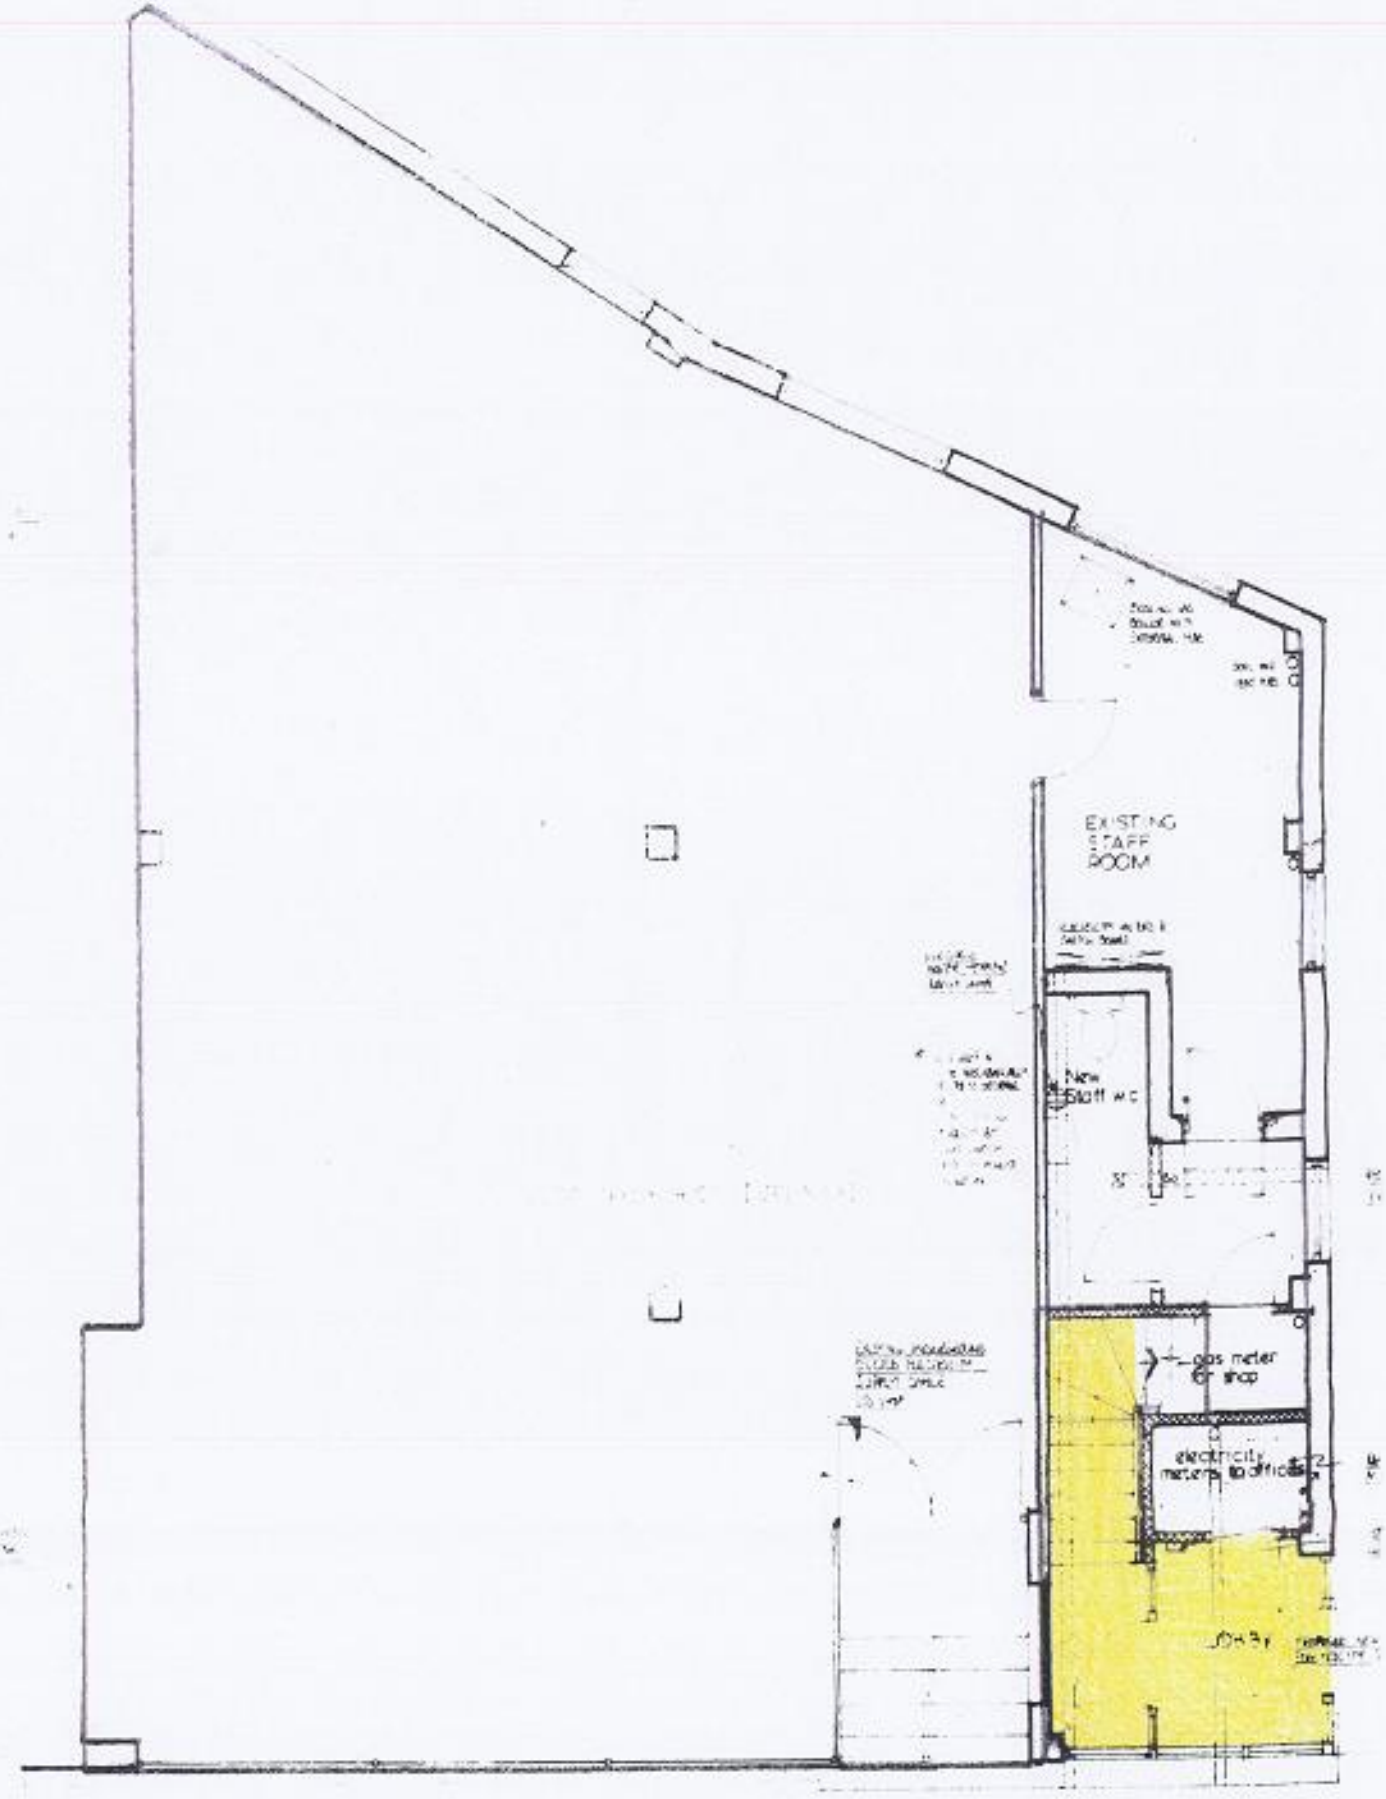
EXISTING
STAFF
ROOM
New
Staff WC
gas meter
& shop
electricity
meters & office

GROUND.

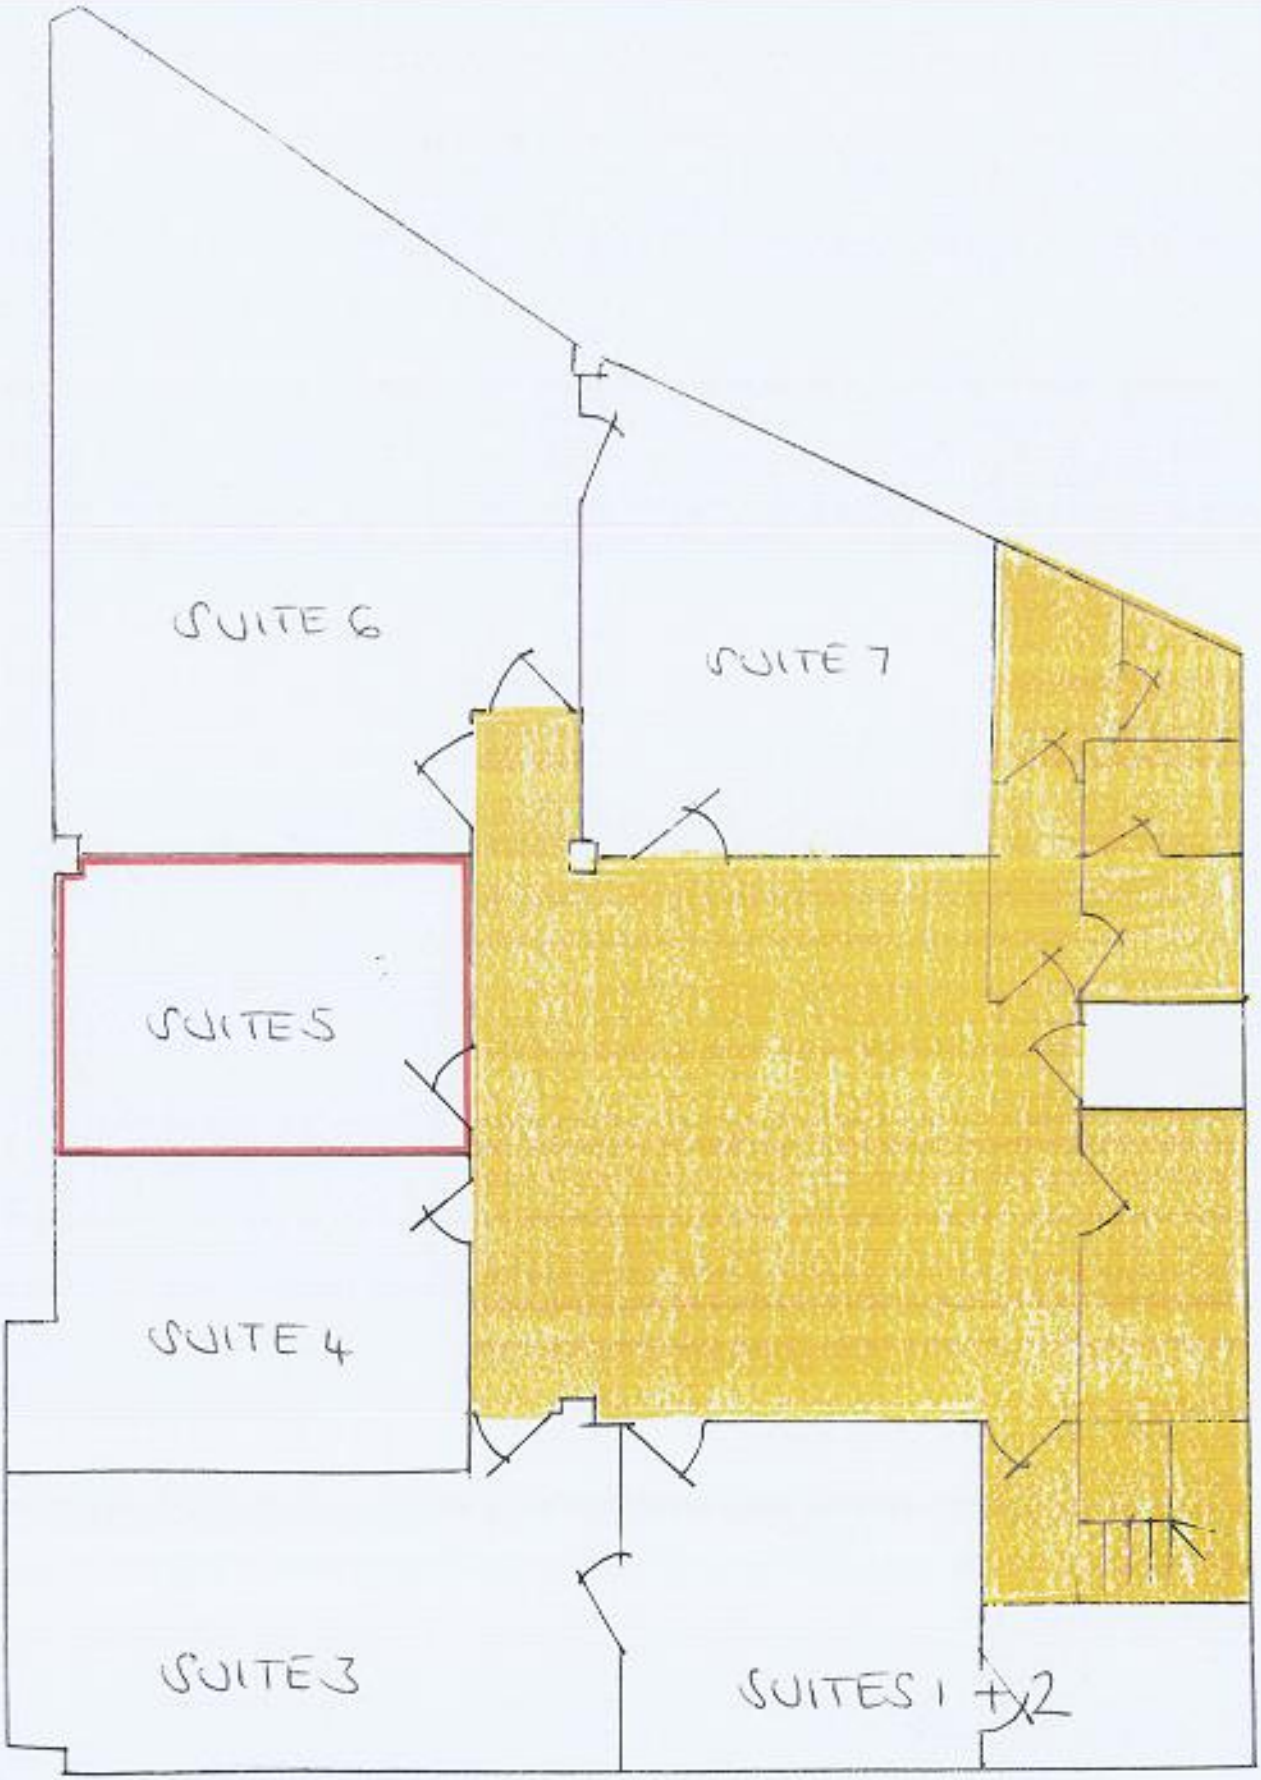

FIRST